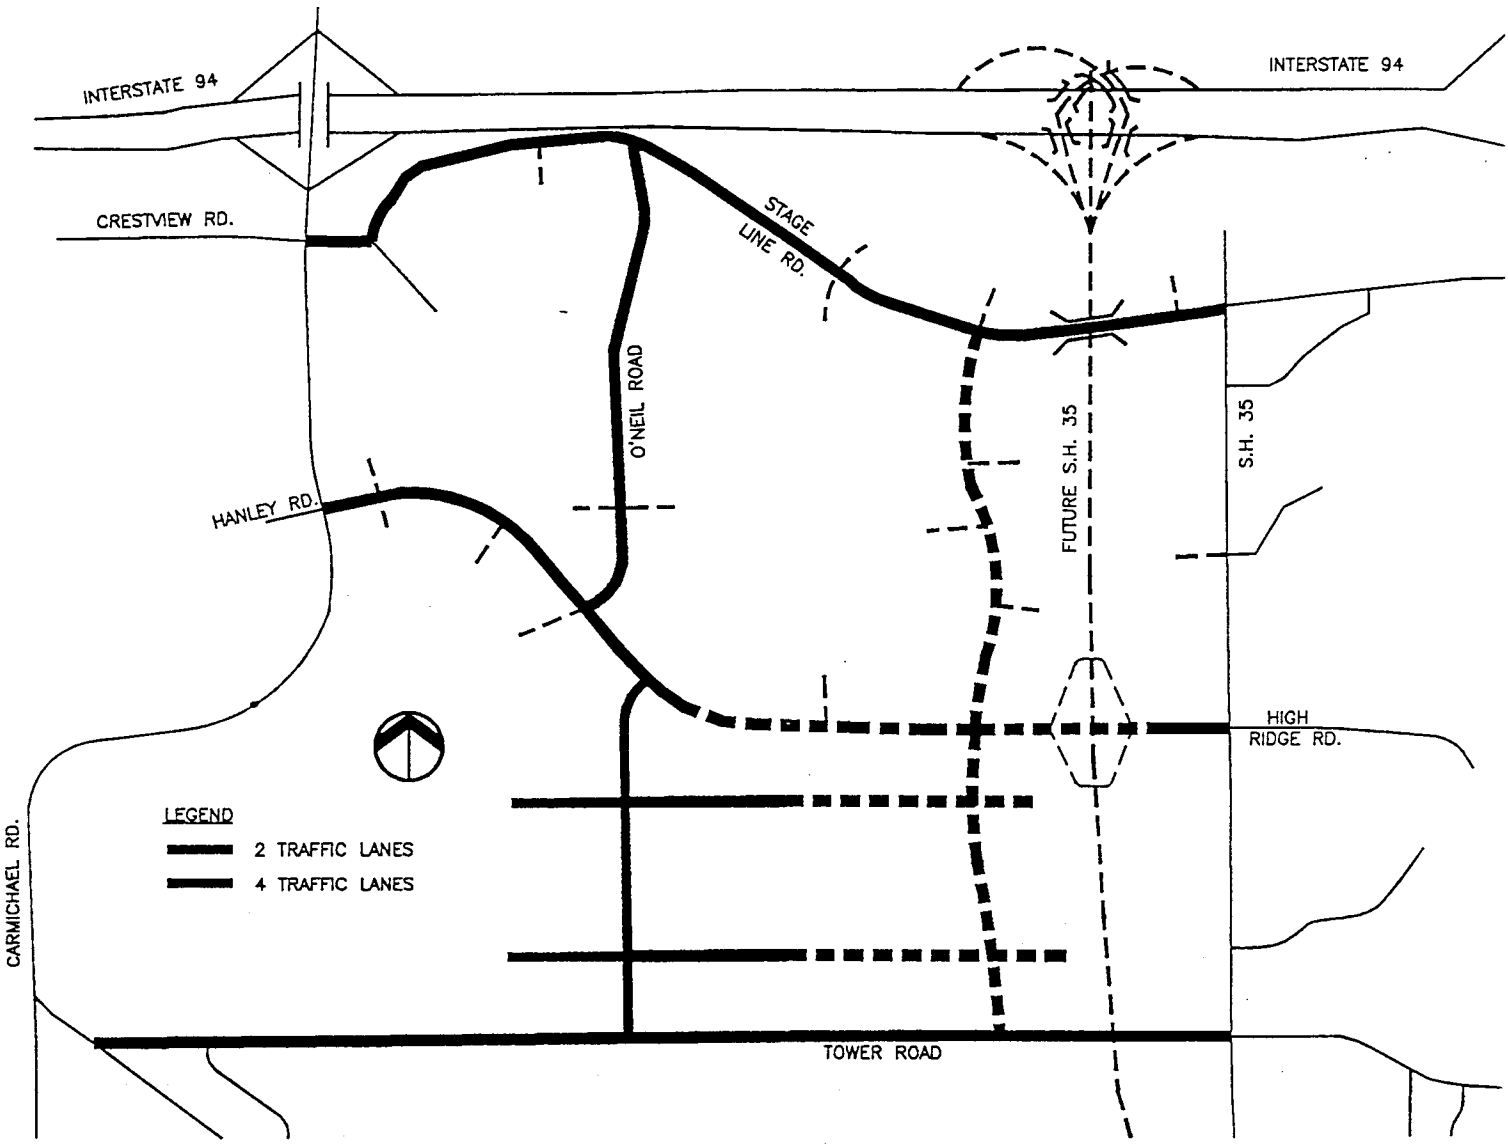

FIGURE 9

HUDSON, WISCONSIN

RECOMMENDED TRAFFIC LANES—BUILDOUT CONDITIONS

Bonestroo Rosene Anderlik & Associates
Engineers & Architects

97\9799100\DWG\TRAFFICSTUDY\FIG9.DWG DATE COMM. 9799100