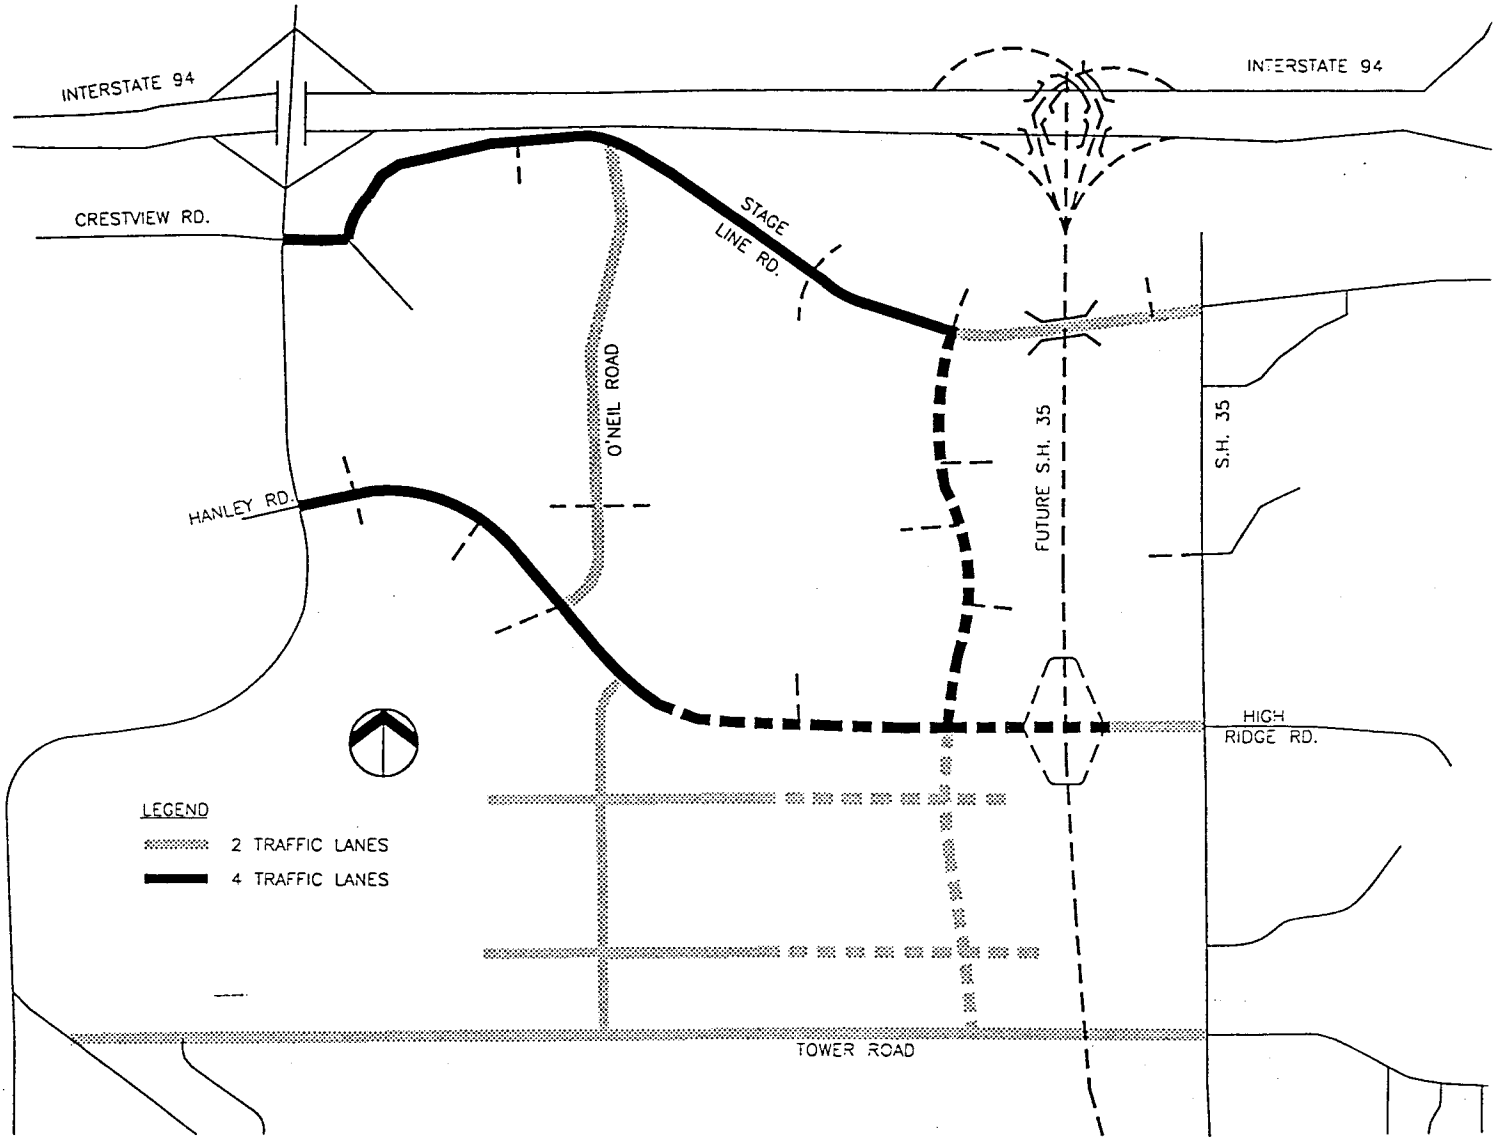

FIGURE 6

HUDSON, WISCONSIN

RECOMMENDED TRAFFIC LANES–BUILDOUT CONDITIONS

Bonestroo Rosene Anderlik & Associates
Engineers & Architects

97\9799101\FIG6 AUGUST 1999 COMM. 9799101