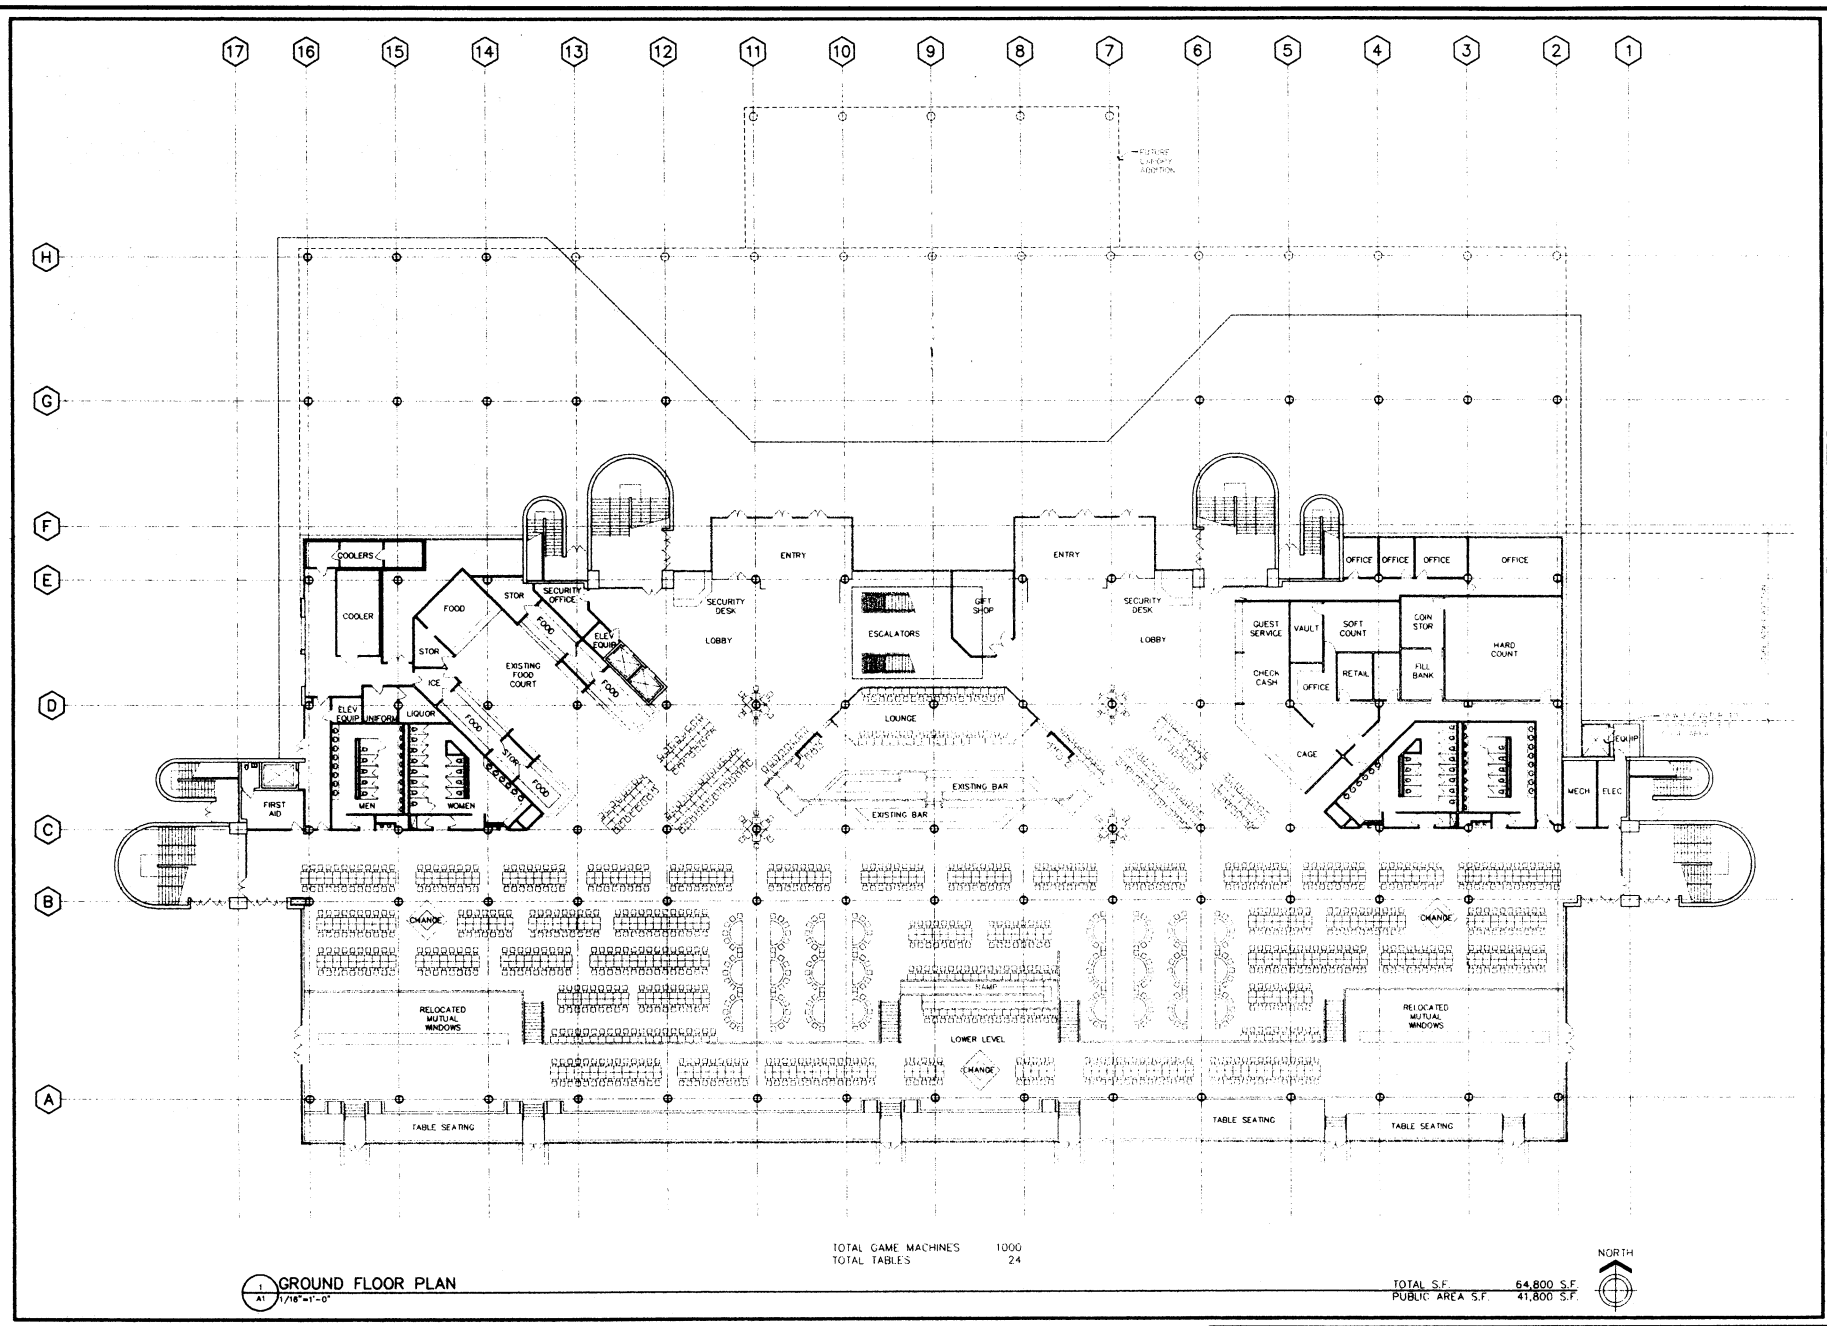

TOTAL GAME MACHINES 1000
TOTAL TABLES 24

1 A1 GROUND FLOOR PLAN
1/16"=1'-0"

TOTAL S.F. 64,800 S.F.
PUBLIC AREA S.F. 41,800 S.F.

SOURCE:
Lac Courte Oreilles Tribal Government,
Job No. 94193; Sheet A-1.

ACAD\ JACAD\99C0041\BORDERS.dwg
vAPLOT sl=1

URS Greiner Woodward Clyde
122 So. Michigan Ave. Suite 1920 - Chicago, Illinois 60603

SCHEMATIC CASINO PLAN @ GROUND LEVEL
ST. CROIX MEADOWS PROPOSED CASINO
HUDSON, WI

DESIGN: LCOTG	CHK'D: LAT	PROJECT NO.	FIG. NO.
DRAWN: LM	DATE: 2/2/00	99C0041	1-3